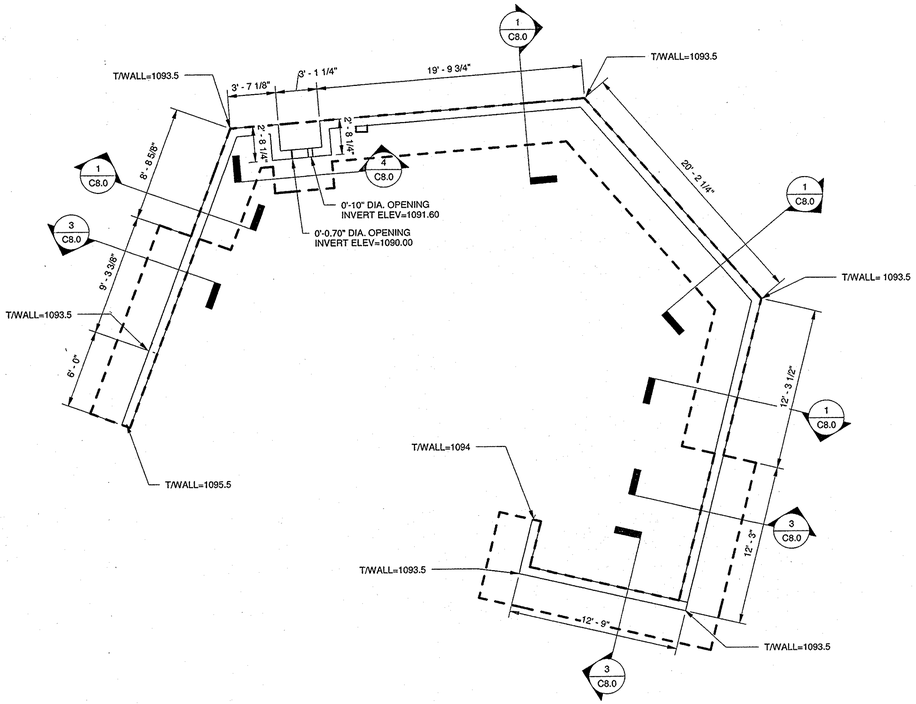

2 POND A
3/16" = 1'-0"

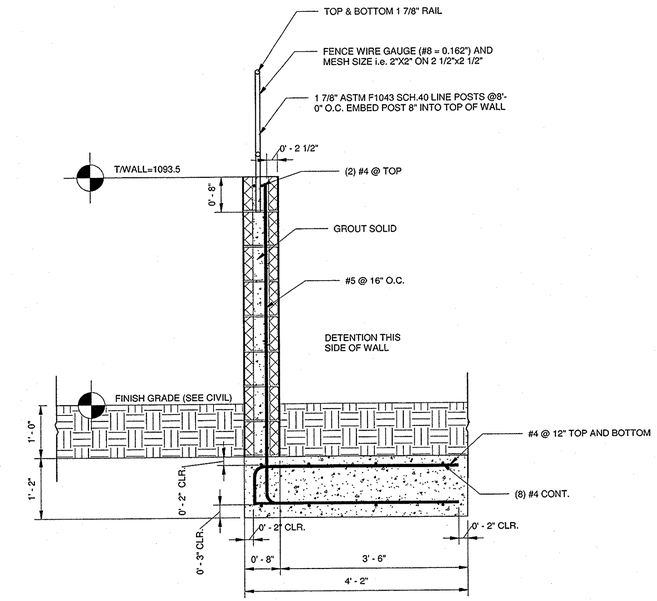

1 WALL A SECTION
3/4" = 1'-0"

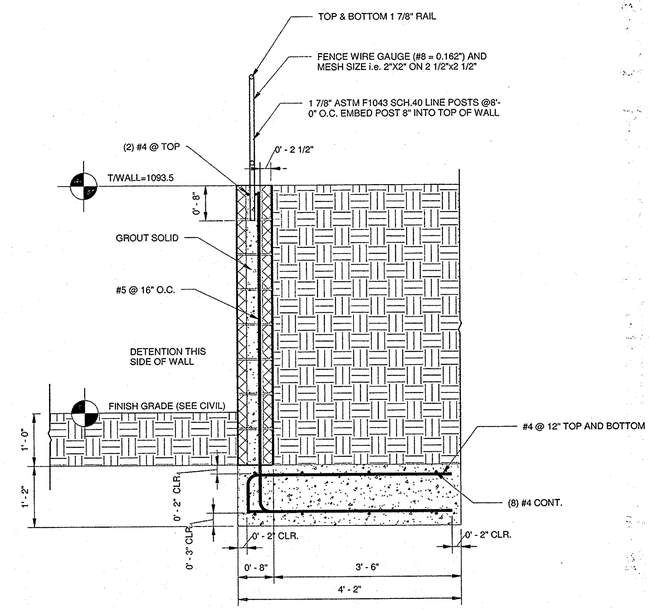

3 WALL B SECTION
3/4" = 1'-0"

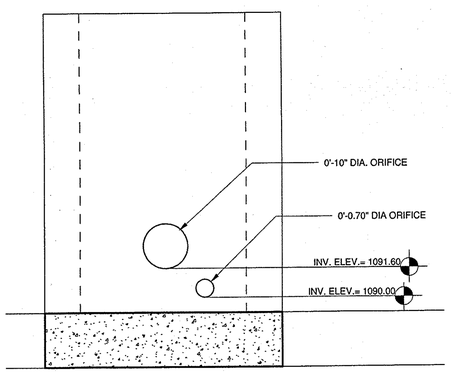

4 ORIFICE SECTION
3/4" = 1'-0"

4 OWNER & COUNTY COMMENTS 02-09-16

5 OWNER & COUNTY COMMENTS 02-19-16

DEKALB COUNTY DEVELOPMENT DEPARTMENT IS NOT RESPONSIBLE FOR ANY ERRORS OR OMISSIONS BY ENGINEERS OR OTHER DESIGN PROFESSIONALS ON DESIGN OR COUNTY CODE REQUIREMENTS OF THIS PROJECT.

ROBERTSON LOIA ROOF
ARCHITECTS & ENGINEERS
3460 Preston Ridge Road . Suite 275 . Alpharetta, Georgia 30005
770-674-2600 . Fax 678-319-0745

GEORGIA REGISTERED PROFESSIONAL ENGINEER 8318 L. TAYLOR ROBERTSON
2/19/16

TUCKER VILLAGE
4347 HUGH HOWELL ROAD (S.R. 236)
TUCKER, GEORGIA 30
FOR:
TUCKER VILLAGE, LLC.
ATLANTA, GEORGIA 30328

REVISIONS
1 NEW SHEET
2 OWNER & COUNTY COMMENTS 12-07-15
3 OWNER & COUNTY COMMENTS 1-13-16

SHEET TITLE
POND A

DATE
08 - 11- 15

PROJECT NUMBER
14-309

SHEET NUMBER
C8.0
OF